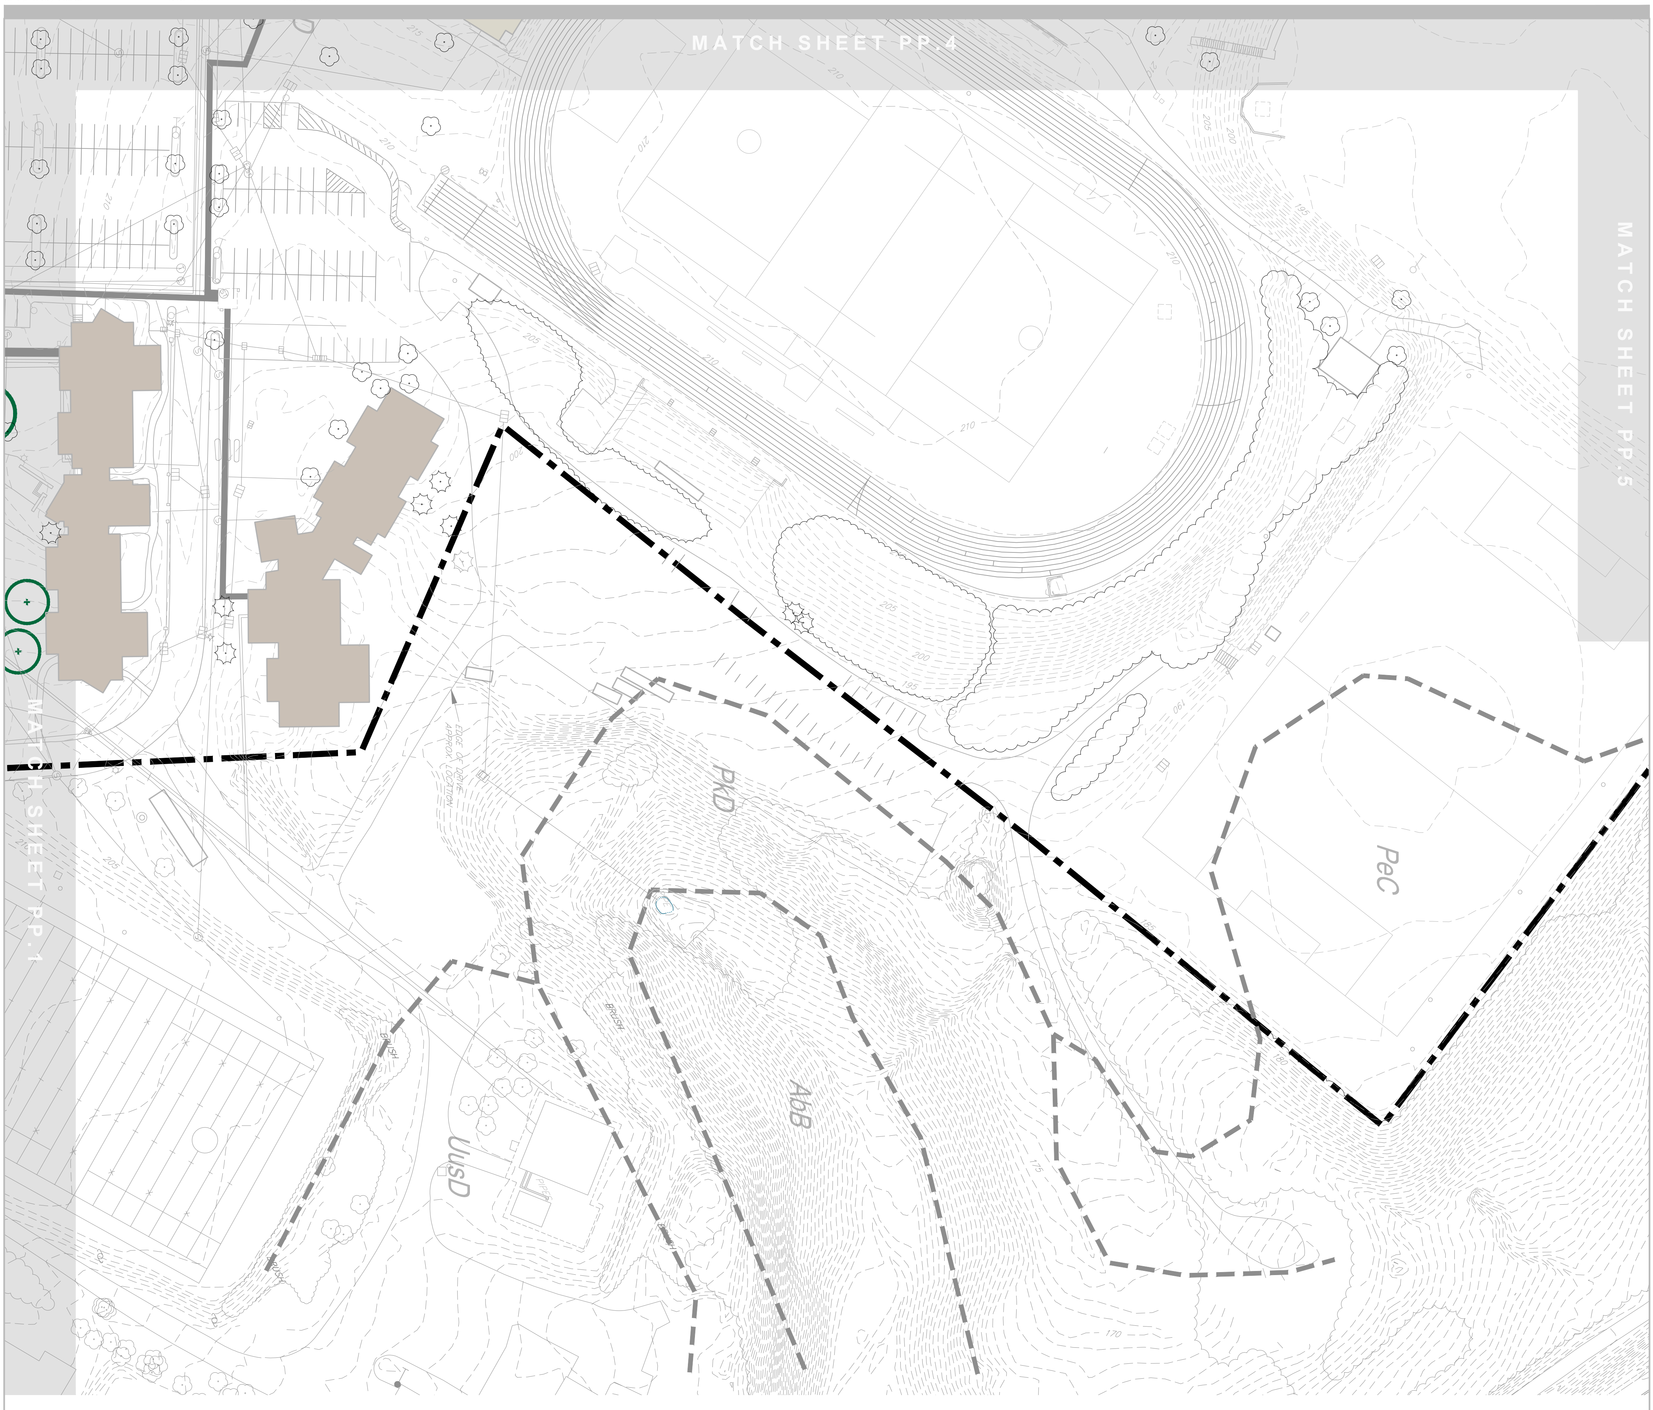

NOTES:
1. THIS SET OF DRAWINGS IS TO BE USED AS A FULL SET. INDIVIDUAL SHEETS OR PAGES ARE NOT TO BE CONSTRUED AS A COMPLETE SET.
2. SEE SHEET PP.7 FOR PLANT SCHEDULE.
3. SOILS DATA PROVIDED BY NRCS WEB SOIL SURVEY.
4. UTILITY INFORMATION PROVIDED BY ENTECH ENGINEERING (NOV. 22, 2010) OR THE RESPECTIVE UTILITY COMPANY. INFORMATION IS PRESUMED CURRENT AS OF DATE RECEIVED.
5. SEE SHEET S.1 FOR UTILITY INFORMATION.

LEGEND

- PROJECT BOUNDARY
- SOILS BOUNDARY
- UTILITY TUNNEL
- STEAM LINE
- UTILITY LINE
- EXISTING WOODLANDS
- EXISTING TREE
- PROPOSED PLANTINGS
- PHASE I PLANTINGS
- PHASE II PLANTINGS
- PHASE III PLANTINGS
- PHASE IV PLANTINGS
- REMOVE WITHIN 10-15 YEARS
- REMOVE WITHIN 5-10 YEARS
- DYING, SAFETY HAZARD - REMOVE ASAP

GRAPHIC SCALE
(IN FEET)
1 inch = 50 ft.
50 0 25 50 100

DWN BY: GJF CHK BY: AAS
DATE: 11/21/2011 SCALE: 1" = 50'
JOB NO: K10013

SHEET:
PP.3 14 of 17

KMS DESIGN GROUP

Planting Plan

Tree Master Plan

URSINUS

206 Bridge Street • Phoenixville, PA 19460
TEL: 610-726-1324 • www.kmsdesigngroup.com

Prepared for: Ursinus College
601 East Main Street • Collegeville, PA 19426